A. SITE PLAN

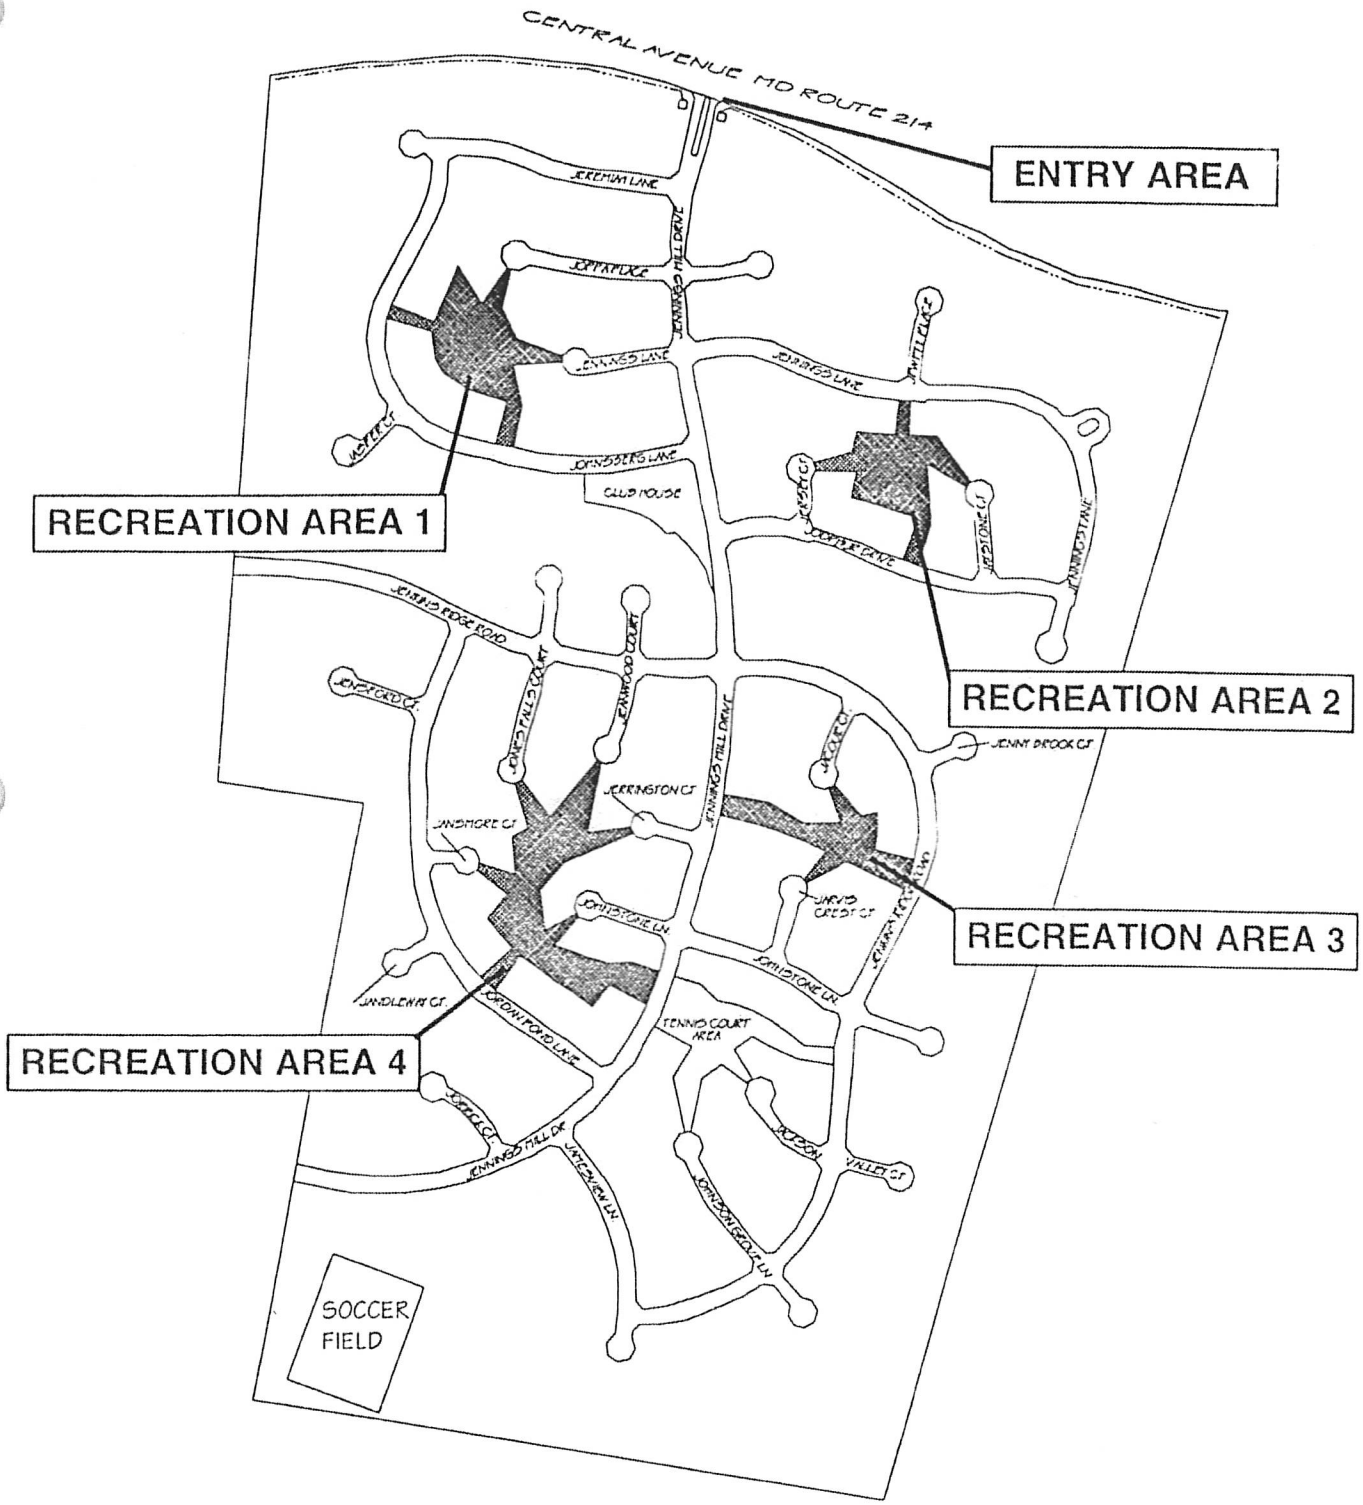

COLLINGTON STATION HOMEOWNER'S ASSOCIATION

RESERVE ANALYSIS	Project: Collington Station H.O.A. Bowie, Maryland 20721 Date: Nov. 10, 1995 Rev: Mar. 29, 1996	by: ARCHITECTURAL SUPPORT GROUP, INC. 152N Blades Lane • Glen Burnie • Maryland 21060 (410) 768-9965 - FAX (410) 768-9968	3

Copyright © 1995, Architectural Support Group, Inc.